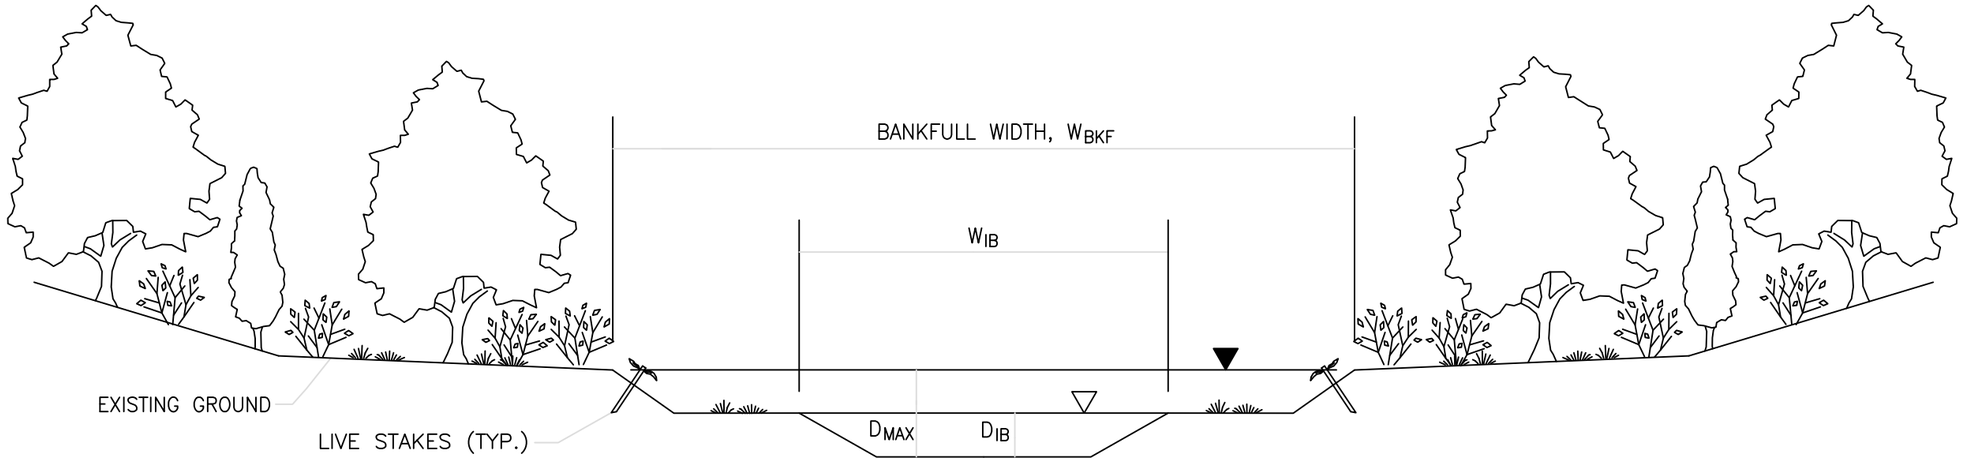

RIFFLE

▼ BANKFULL WATER SURFACE

▽ APPROXIMATE LOW FLOW WATER SURFACE

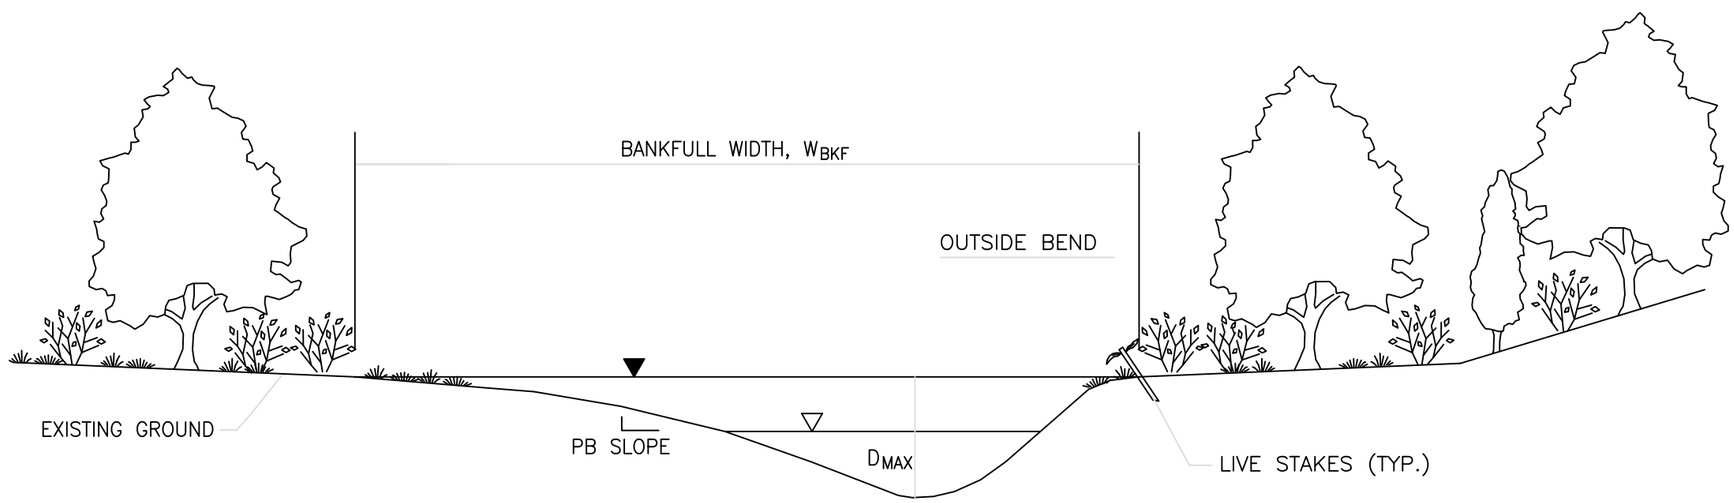

POOL

CONCEPTUAL INFORMATION ONLY - NOT FOR CONSTRUCTION

Zink Environmental, PLLC
129 Norwood Ave, Asheville, NC 28804
828-273-8322 | jmzink@gmail.com

CONCEPTUAL DESIGN
CROSS-SECTION

Designed By: JMZ	Date: October 23, 2015	Scale: NOT TO SCALE

Little River Restoration Master Plan
DuPont State Recreational Forest
Transylvania and Henderson Counties, North Carolina

Sheet G4